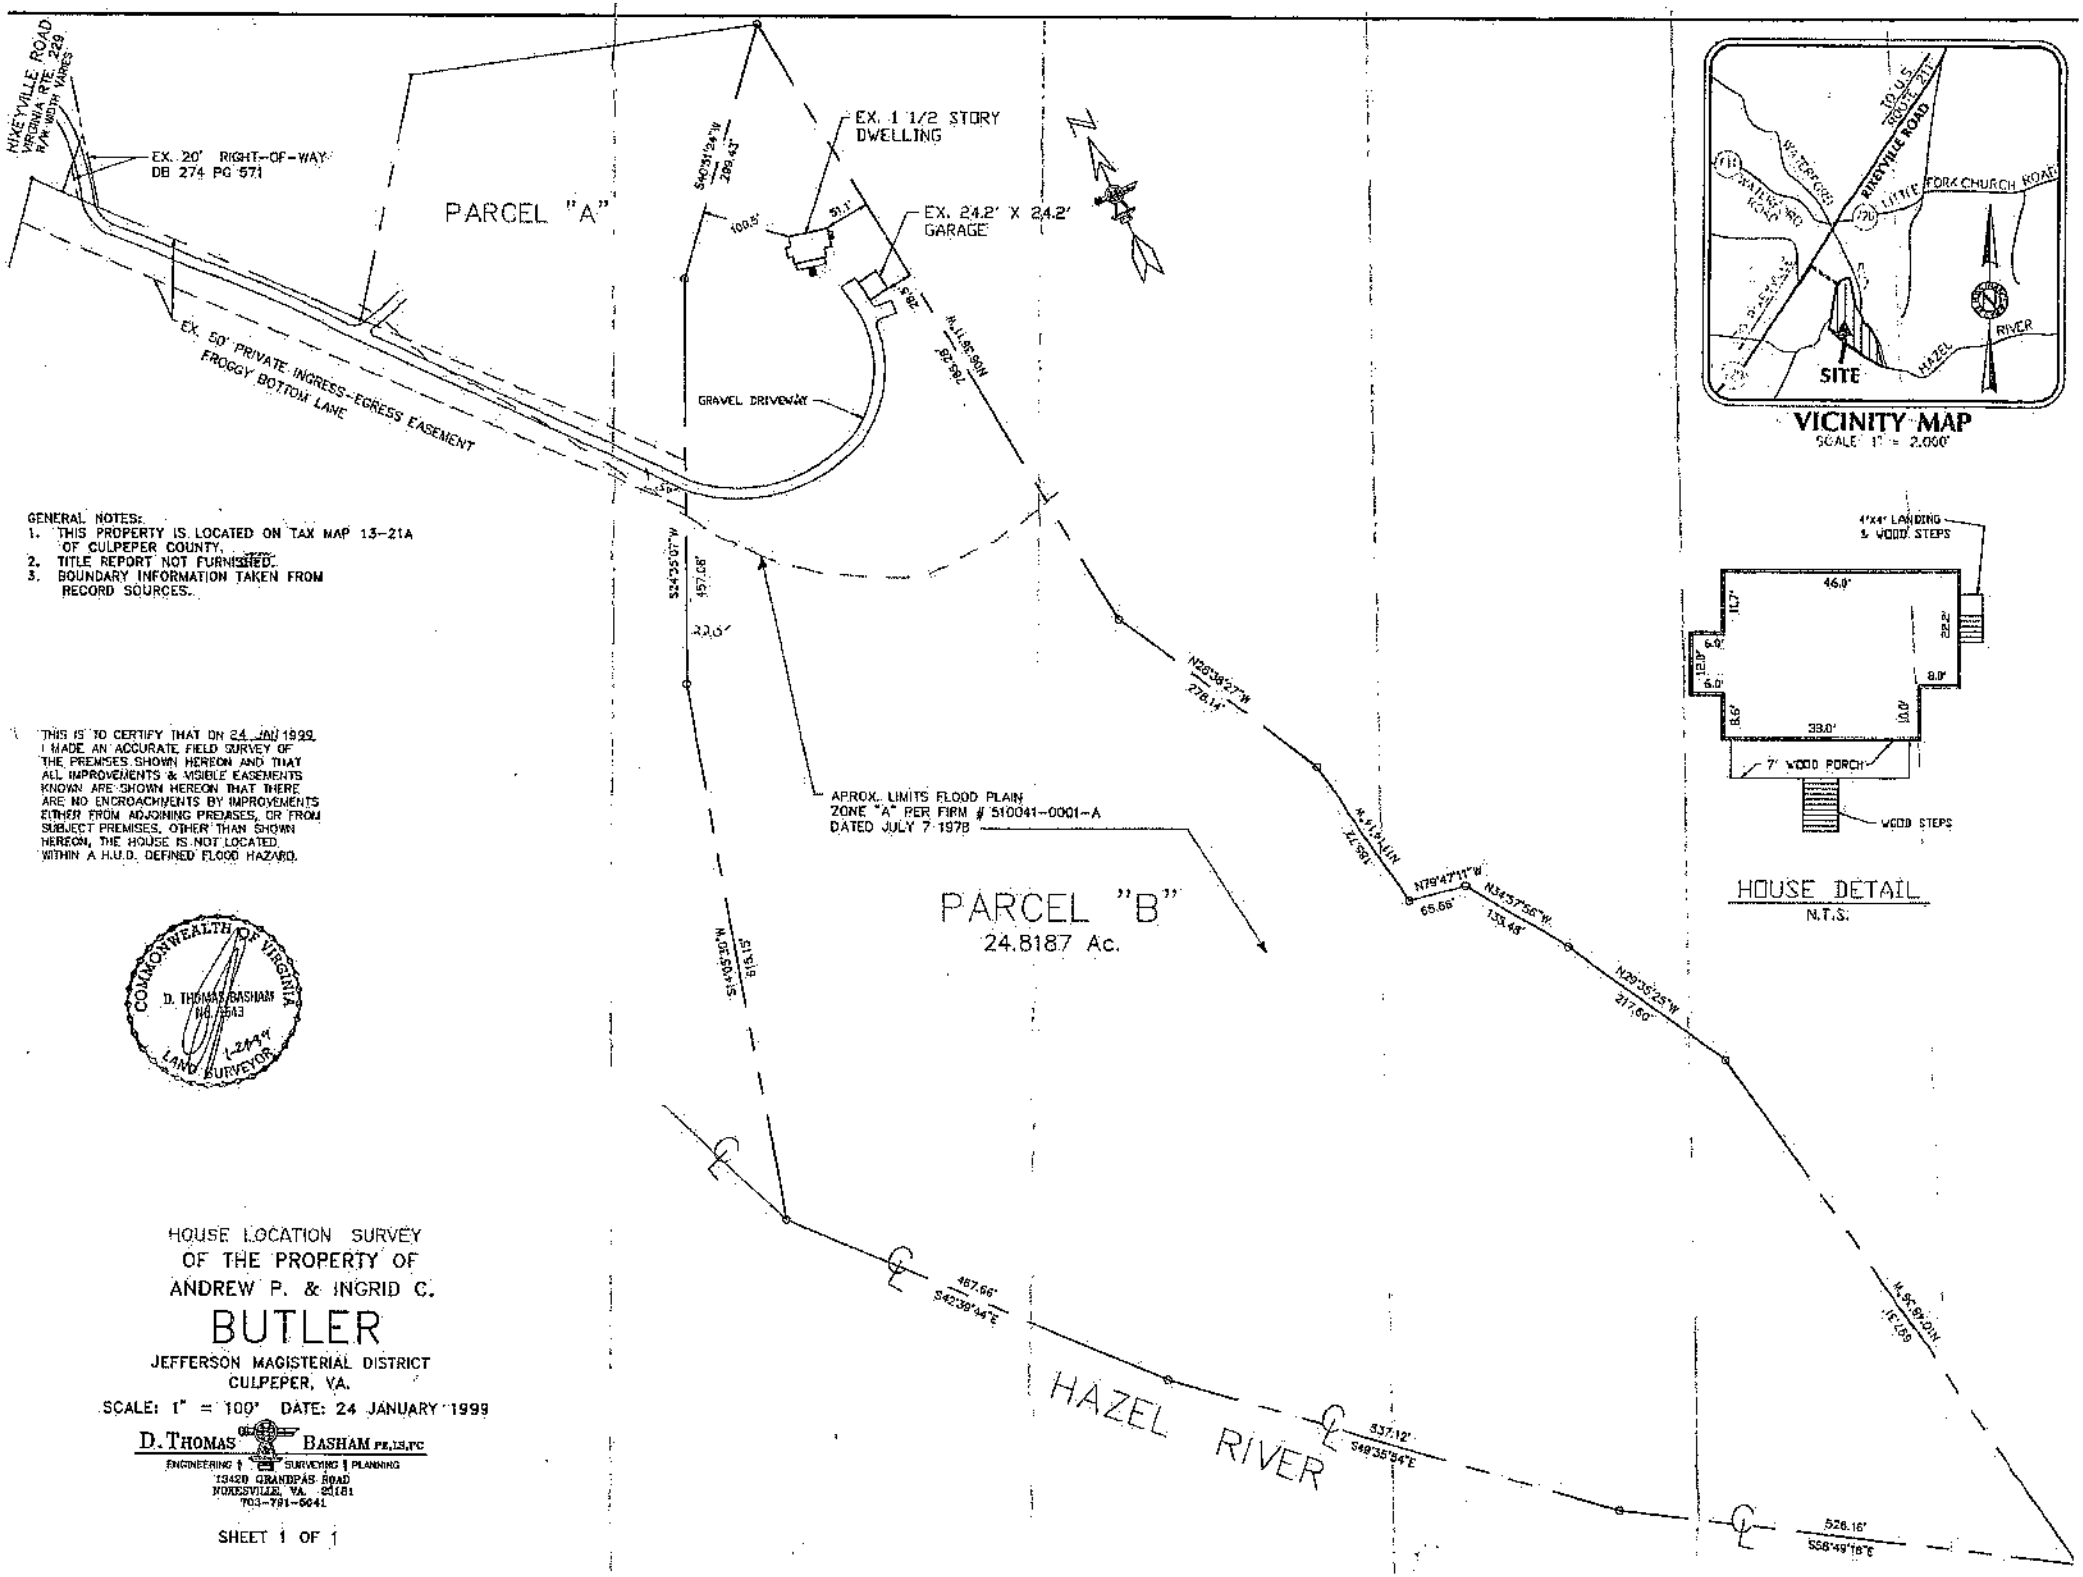

GENERAL NOTES:
1. THIS PROPERTY IS LOCATED ON TAX MAP 13-21A OF CULPEPER COUNTY.
2. TITLE REPORT NOT FURNISHED.
3. BOUNDARY INFORMATION TAKEN FROM RECORD SOURCES.

THIS IS TO CERTIFY THAT ON 24 JAN 1999 I MADE AN ACCURATE FIELD SURVEY OF THE PREMISES SHOWN HEREON AND THAT ALL IMPROVEMENTS & VISIBLE EASEMENTS KNOWN ARE SHOWN HEREON THAT THERE ARE NO ENCROACHMENTS BY IMPROVEMENTS EITHER FROM ADJOINING PREMISES, OR FROM SUBJECT PREMISES, OTHER THAN SHOWN HEREON, THE HOUSE IS NOT LOCATED WITHIN A H.U.D. DEFINED FLOOD HAZARD.

COMMONWEALTH OF VIRGINIA
D. THOMAS BASHAM
NO. 1543
1-24-99
LAND SURVEYOR

HOUSE LOCATION SURVEY
OF THE PROPERTY OF
ANDREW P. & INGRID C.

BUTLER

JEFFERSON MAGISTERIAL DISTRICT
CULPEPER, VA.

SCALE: 1" = 100' DATE: 24 JANUARY 1999

D. THOMAS BASHAM PE,LS,PC
ENGINEERING | SURVEYING | PLANNING
13420 GRANDPAS ROAD
MOKESVILLE, VA. 20181
703-791-5641

SHEET 1 OF 1