VIRGINIA: IN THE OFFICE OF THE CLERK OF THE CIRCUIT COURT FOR THE COUNTY OF MADISON, THE 11 DAY OF JULY 1978, THE FOREGOING INSTRUMENT WAS PRESENTED, AND WITH THE CERTIFICATE ANNEXED, ADMITTED TO RECORD AT 10:30 O'CLOCK A.M. IN PAYMENT OF TAX IMPOSED BY SECTION 58-54 (GENERAL) $21.15, 58-54.1 (ADDITIONAL) $1.50 58-65 (LOCAL) $2.05 TRANSFER $1.00, RECORDING $10.00, PLAT $2.00

John M Rowell
CLERK - ~~DEPUTY CLERK~~

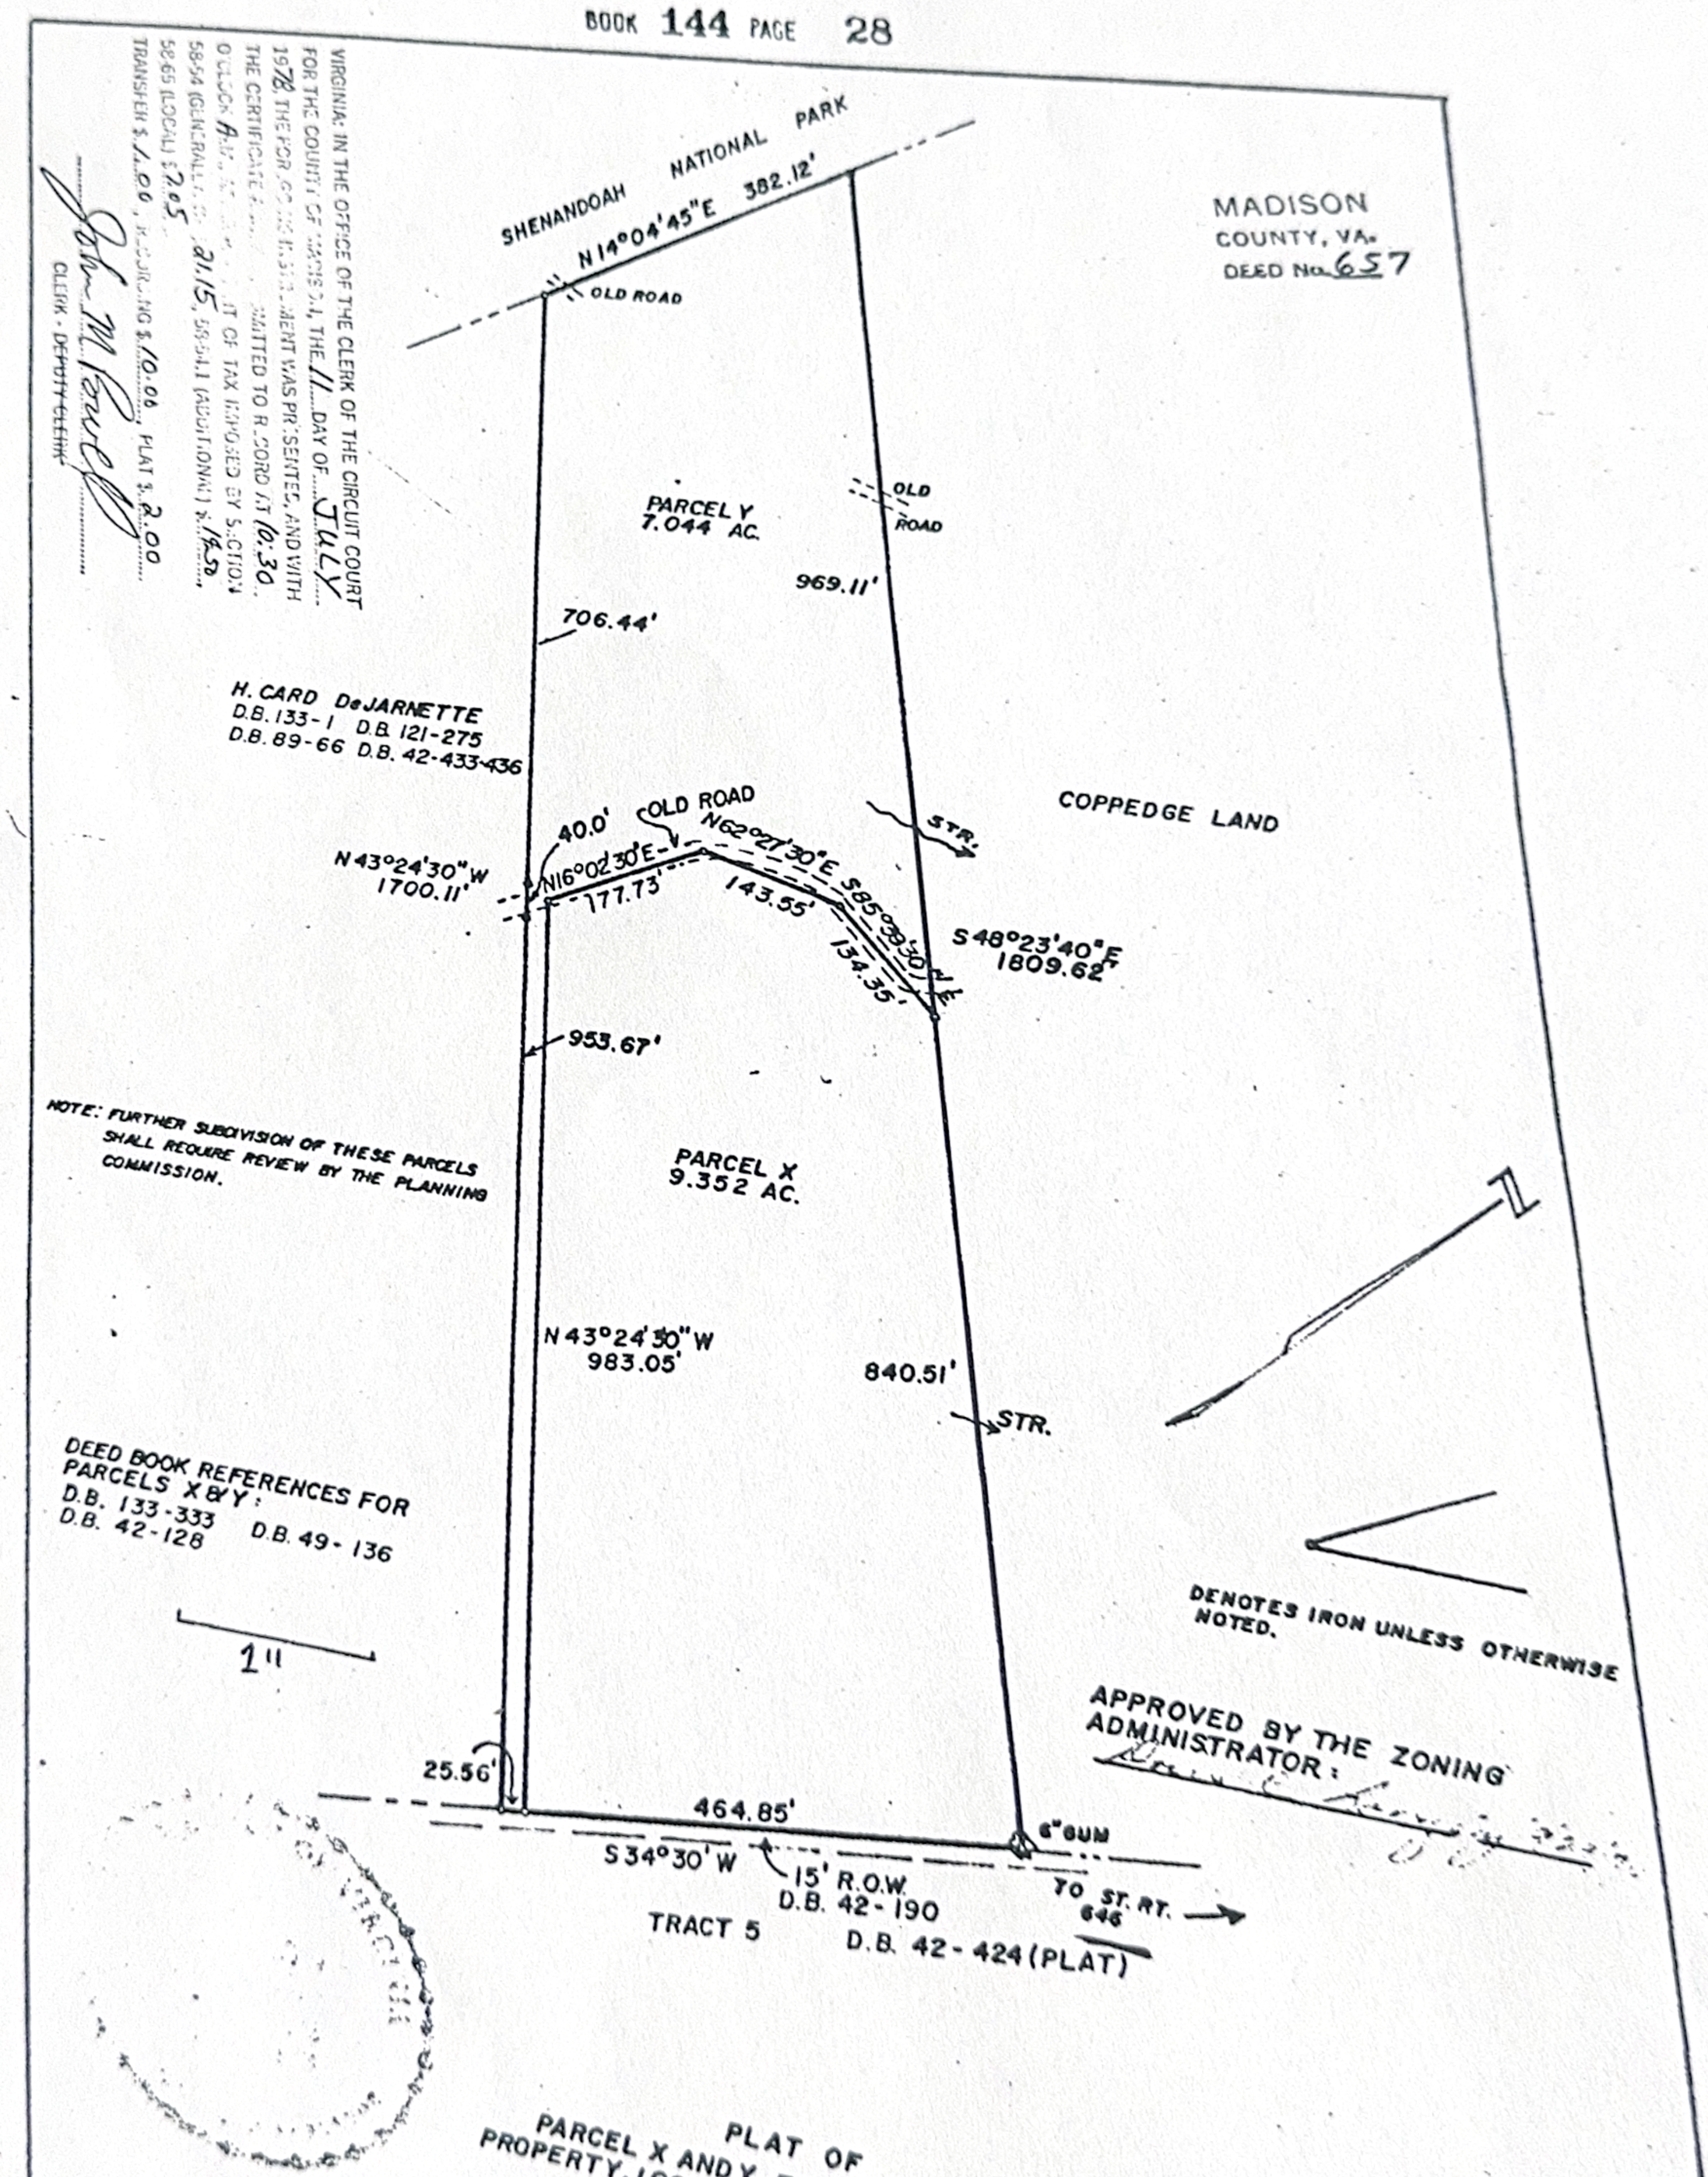

PLAT OF
PARCEL X AND Y, EDWARD A. DeJARNETTE
PROPERTY, LOCATED OFF ST. RT 646, NEAR ETLAN,
MADISON COUNTY, VIRGINIA.
SCALE: 1" = 200'
R.O. SNOW & ASSOC.
CHARLOTTESVILLE, VIRGINIA
DATE: 10-15-76

2571-A