
99-2011-1

THE NATURE CONSERVANCY, TRUSTEE PROPERTY

HAMPTON DISTRICT, RAPPAHANNOCK CO., VA.

Date: SEPT. 11, 1998 Project No.: 642	**JOHN BAUMGARDNER, P.C.** Land Planners & Surveyors WASHINGTON, VIRGINIA 22747	Scale: 1" = 100' Sheet 1 of 1

TAX MAP: 19
PARCEL: 33

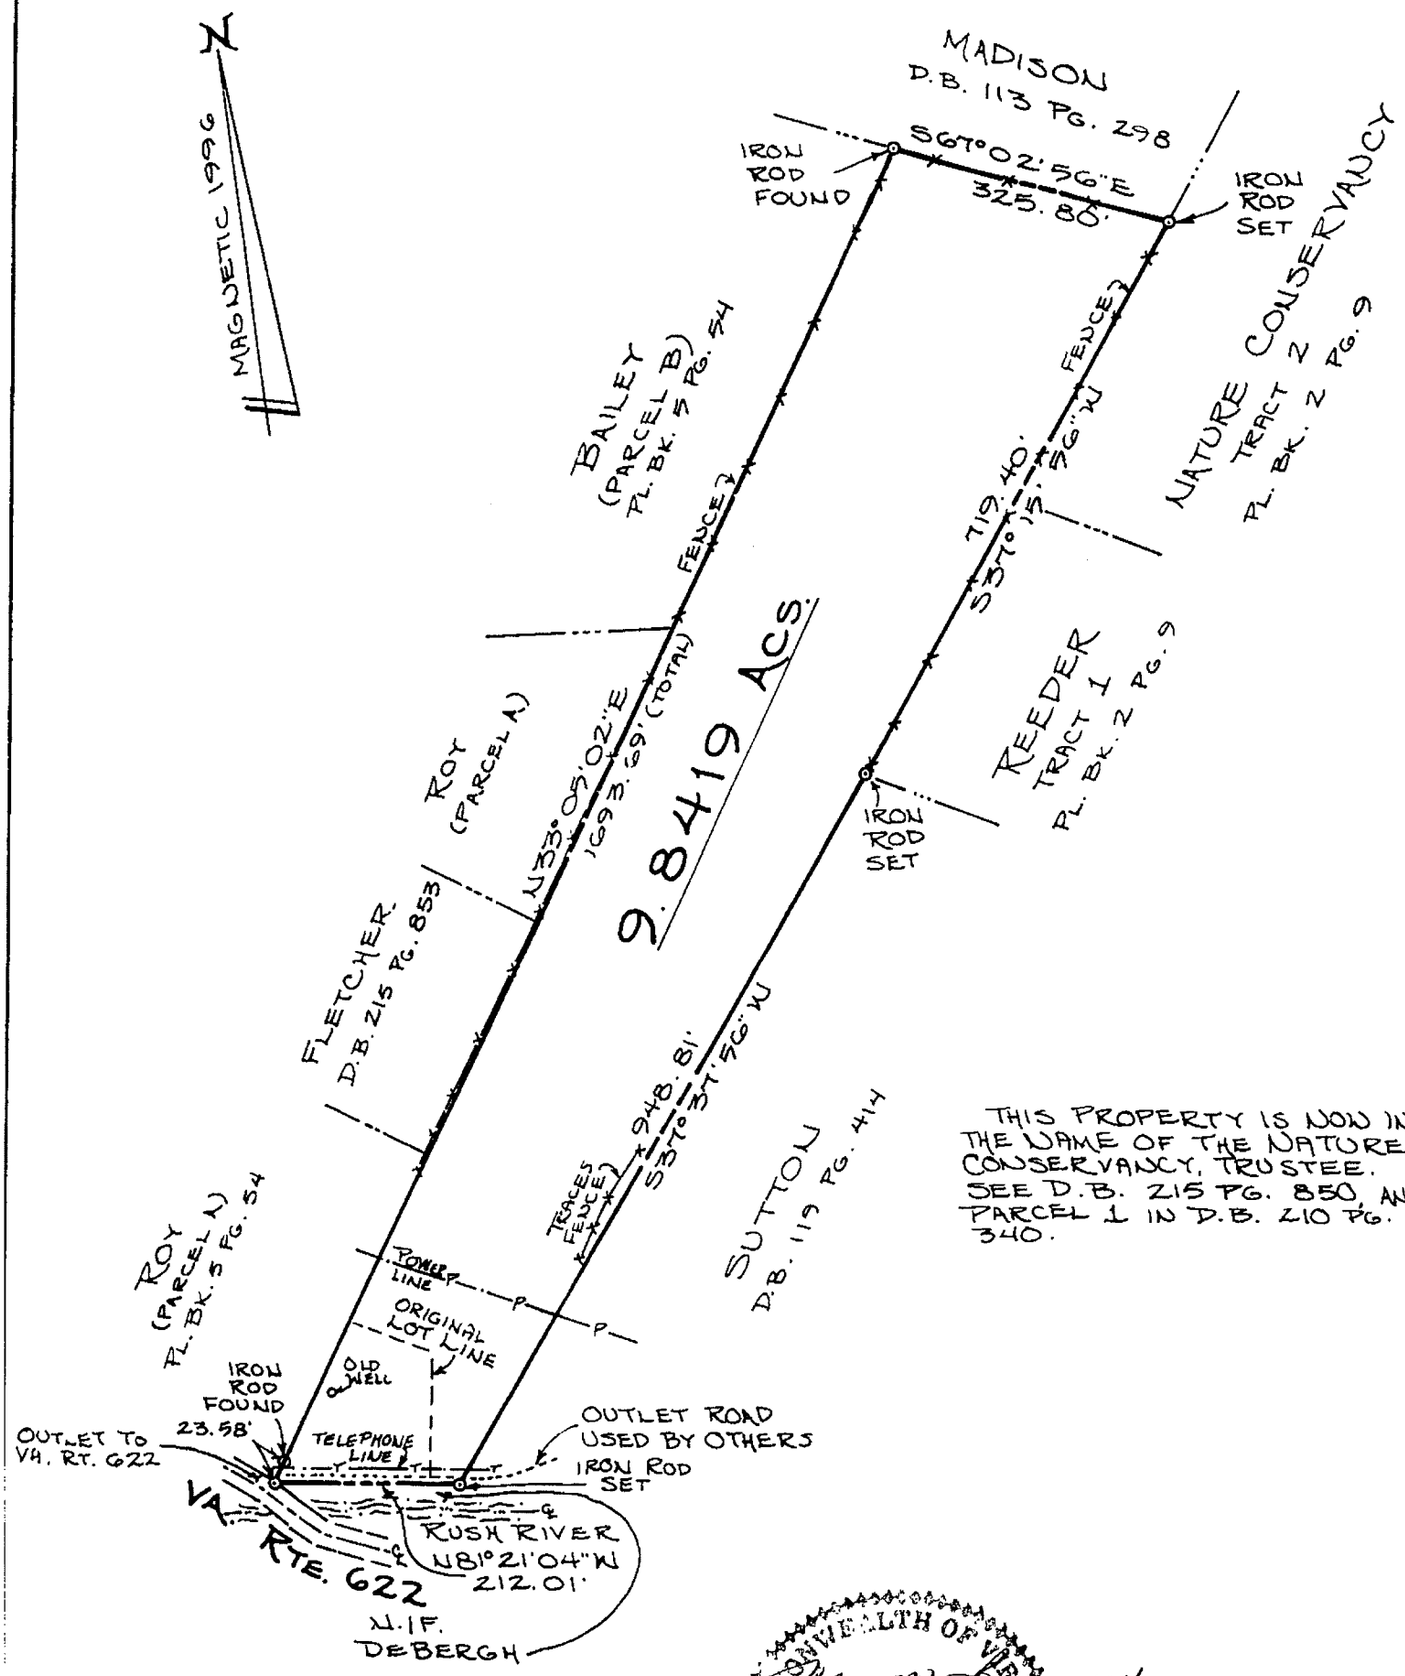

THIS PROPERTY IS NOW IN THE NAME OF THE NATURE CONSERVANCY, TRUSTEE. SEE D.B. 215 PG. 850, AND PARCEL 1 IN D.B. 210 PG. 340.

COMMONWEALTH OF VIRGINIA
JOHN M. BAUMGARDNER
No. 00185R
9/11/98
LAND SURVEYOR

JOHN M. BAUMGARDNER, VA. C.L.S. #1858